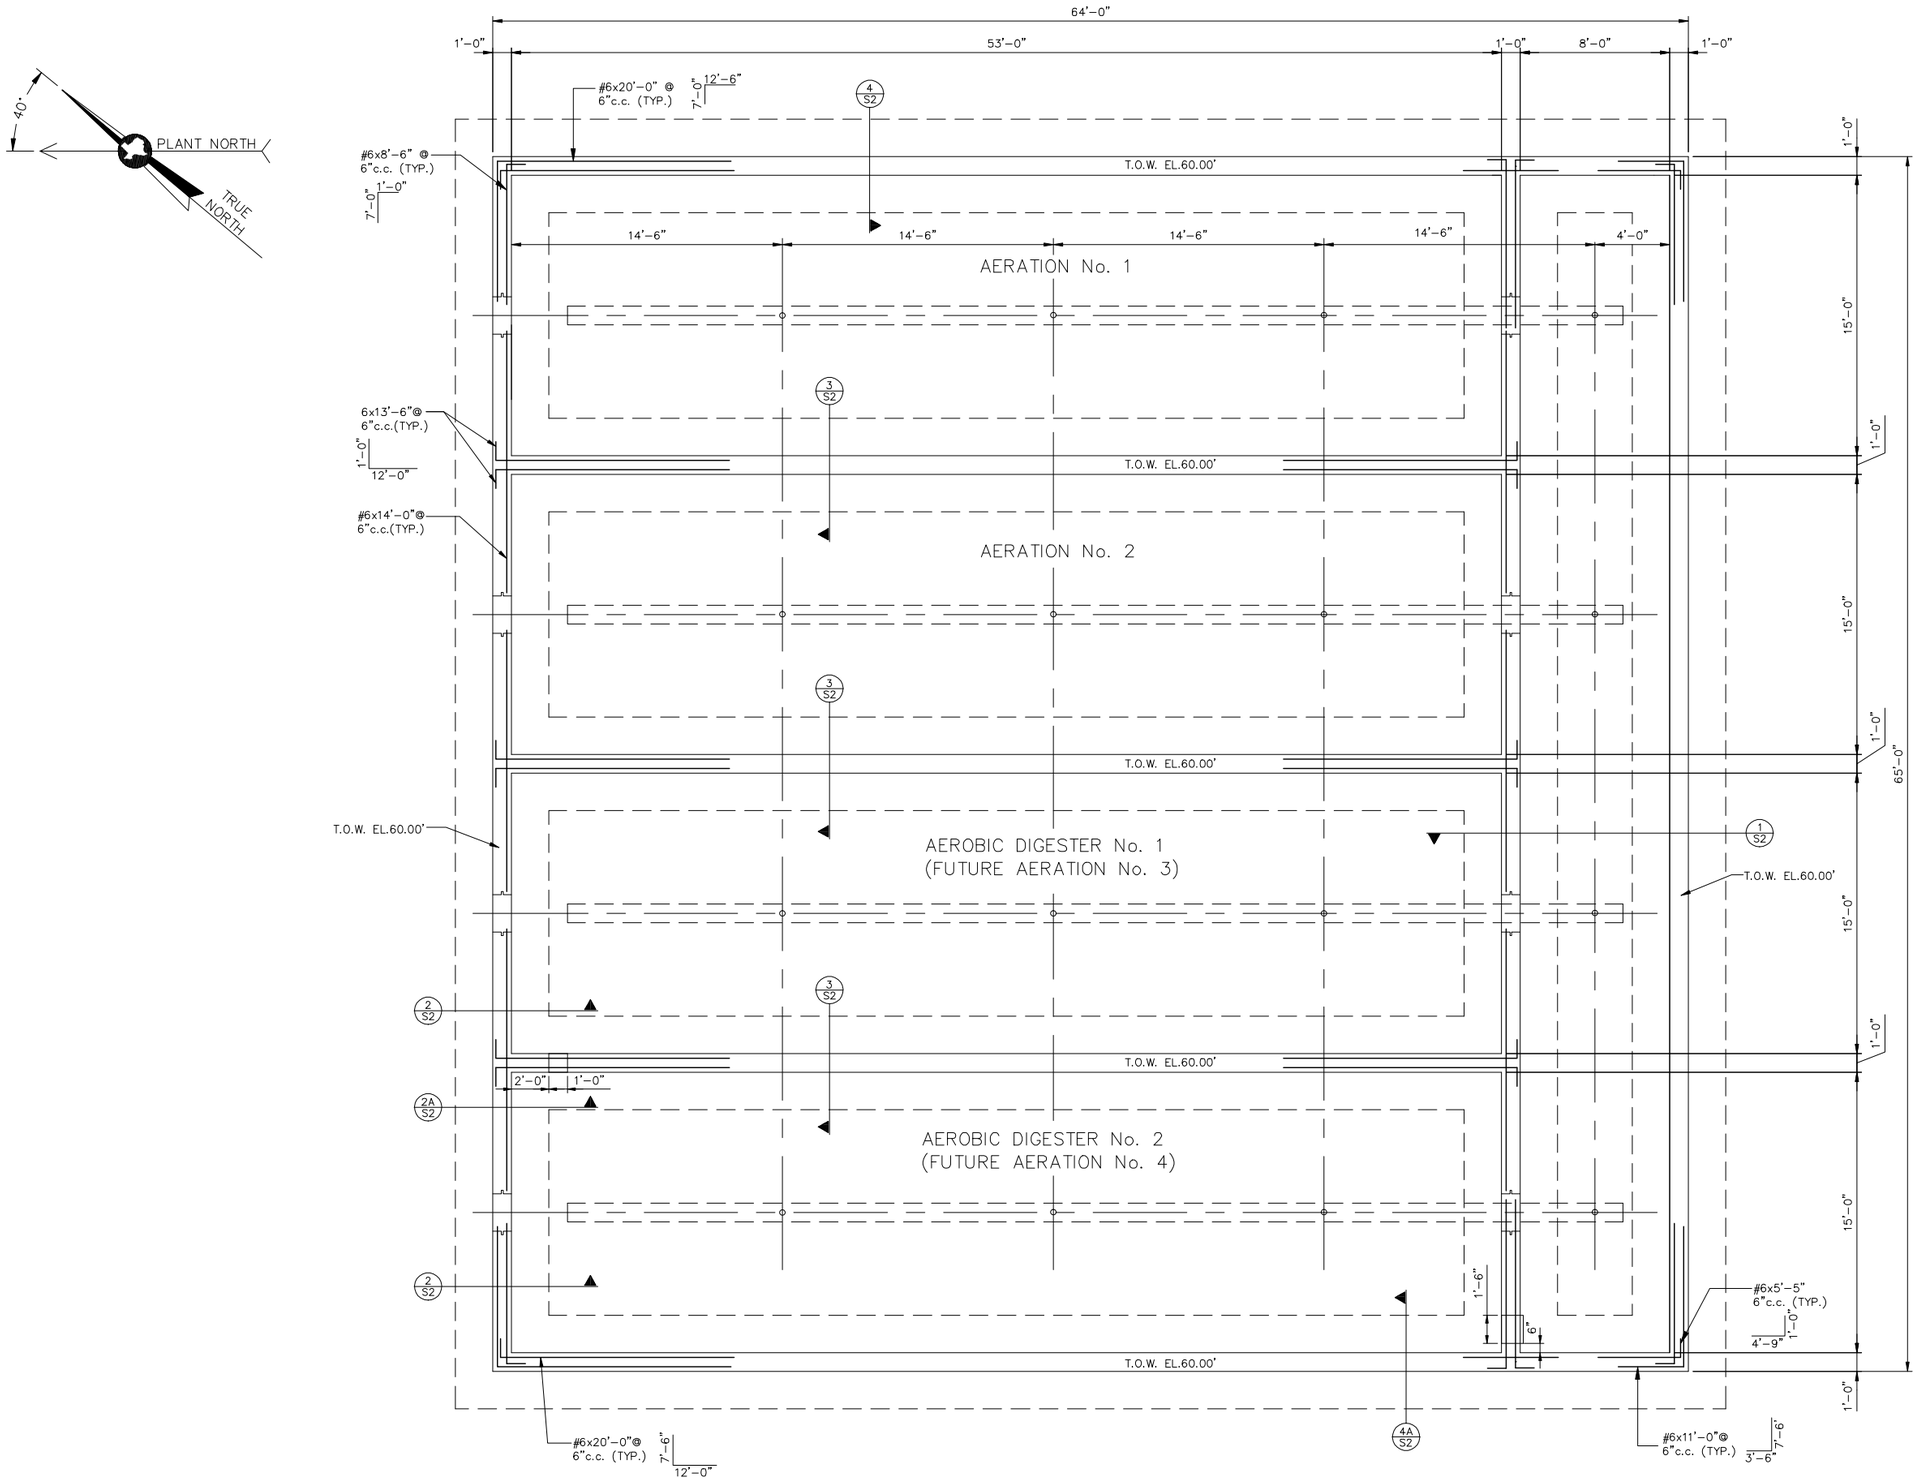

AERATION BASIN PLAN

SCALE: 1/4"=1'-0"

NO.	DATE	REVISIONS	APP.

NOTE: CITY SIGNATURES VALID FOR ONE YEAR ONLY AFTER DATE OF SIGNATURES

DEPARTMENT OF PUBLIC WORKS AND ENGINEERING

WATER	TRAFFIC & TRANSPORTATION
WASTEWATER	STORM WATER QUALITY
STORM	FACILITIES
STREET & BRIDGE	

FILE NO: _____
JOB NO: _____

DATE: _____
DGN. BY: _____
DWG. BY: _____

SCALE:

SHEET No. OF 39